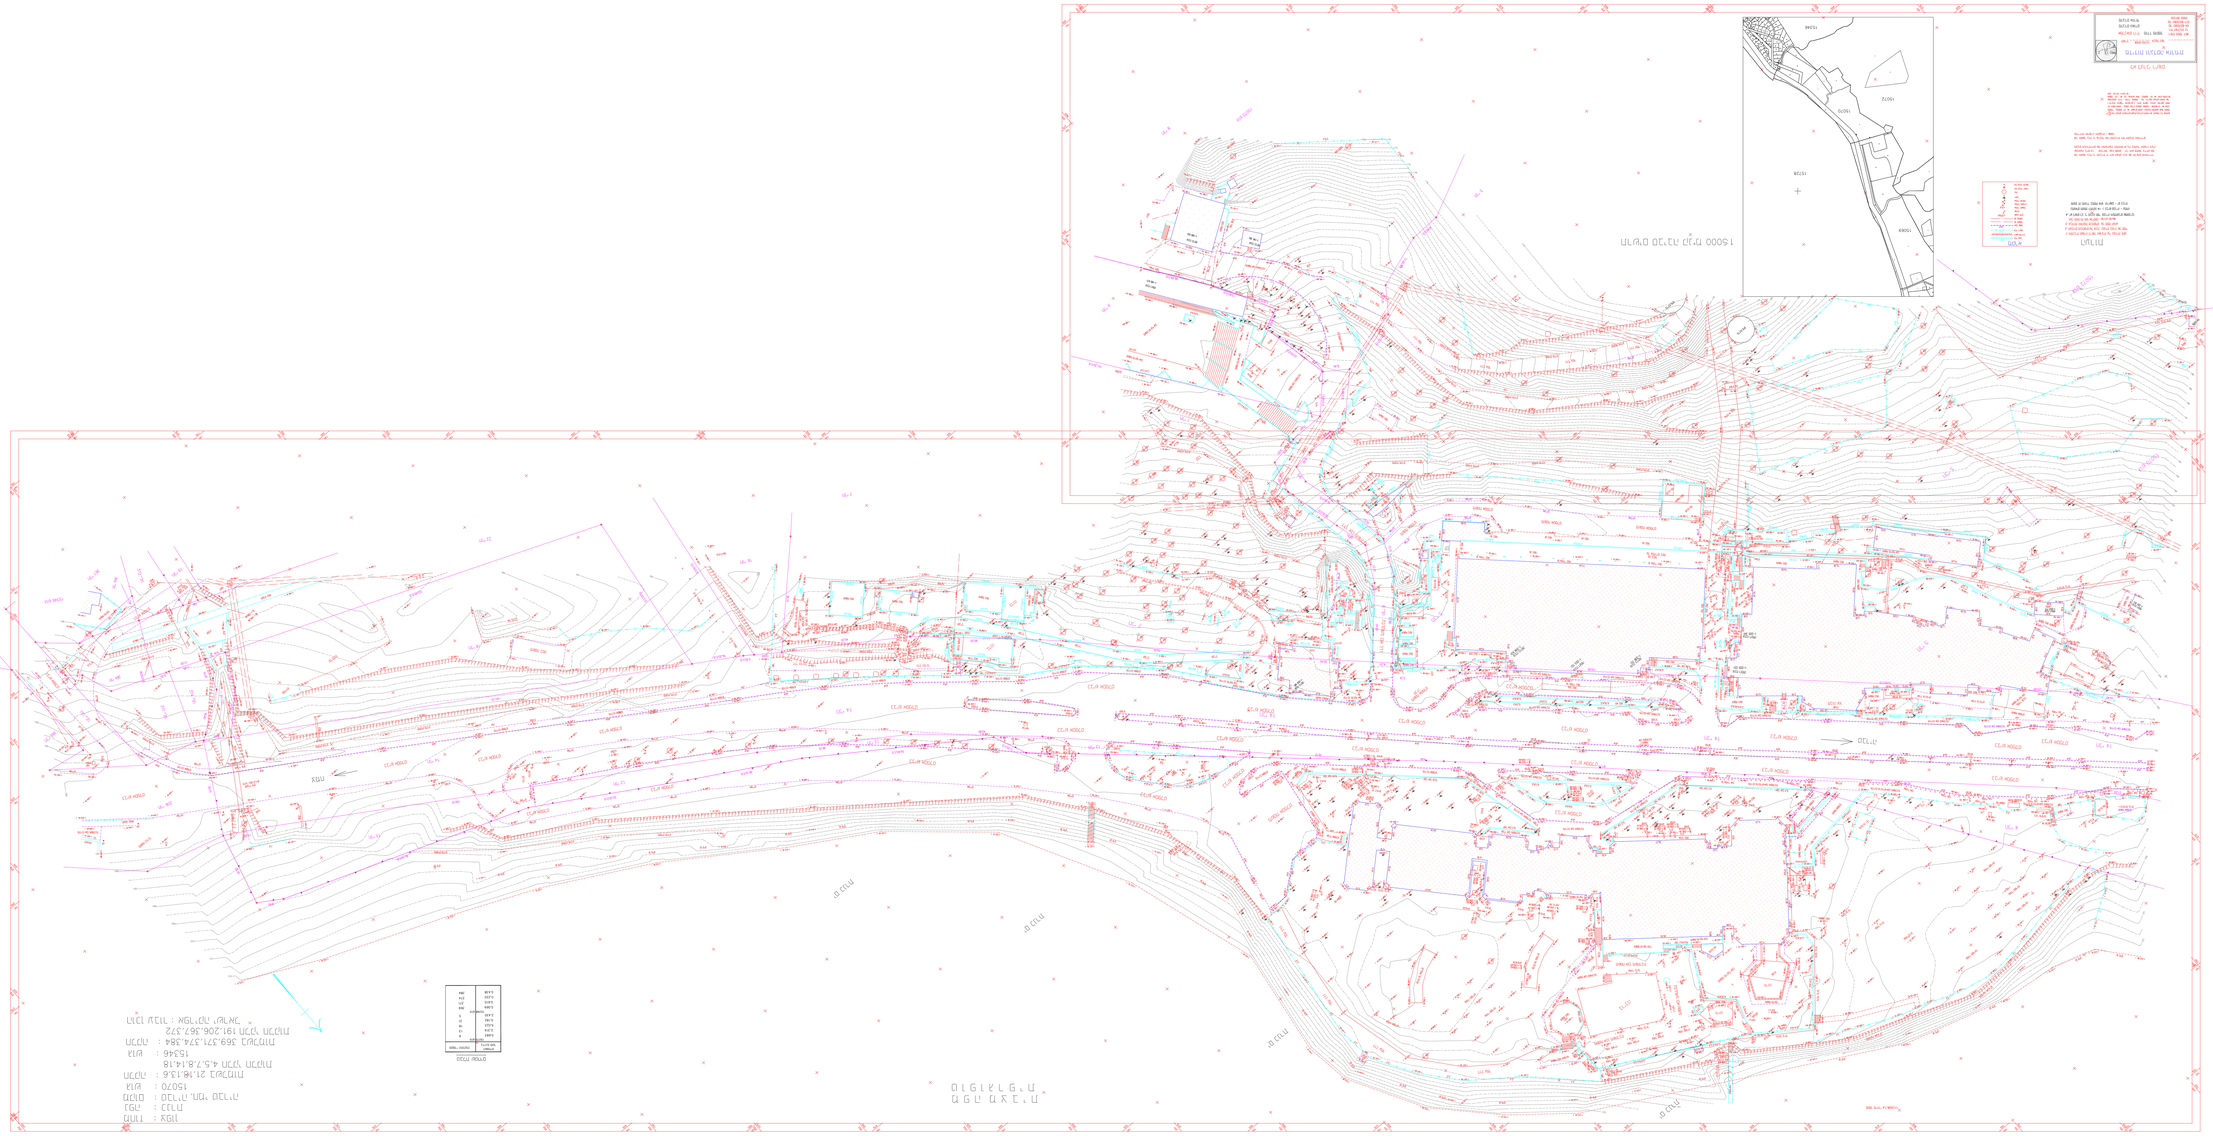
1:500 ON A1 PAPER
0 5 10 15 20 25m
15246
15012
15028
15070
15346
PROPOSED BUILDING
EXISTING BUILDING
EXISTING TREE
PROPOSED TREE
EXISTING CONTOUR
PROPOSED CONTOUR
SPOT LEVEL
BOUNDARY
ROAD
DRAIN
CLIENT : KGH
SURVEY : TMP
DATE : 21.10.2020
SCALE : 1:500
DRAWING NO. : 15070
REV : 15346
SURVEY CONTROL : 4.5,7.8,14.18
SURVEY DATUM : 369,371,374.384
GRID : 191,206,367,372
NORTH
SITE LOCATION PLAN
SCALE 1:2500
SITE PLAN
SCALE 1:500
BASIS OF SURVEY
SURVEY CONTROL
SURVEY DATUM
GRID
SCALE
DRAWING NO.
REV
DATE
CLIENT
PROPOSED BUILDING
EXISTING BUILDING
PROPOSED TREE
EXISTING TREE
PROPOSED CONTOUR
EXISTING CONTOUR
SPOT LEVEL
BOUNDARY
ROAD
DRAIN
CLIENT : KGH
SURVEY : TMP
DATE : 21.10.2020
SCALE : 1:500
DRAWING NO. : 15070
REV : 15346
SURVEY CONTROL : 4.5,7.8,14.18
SURVEY DATUM : 369,371,374.384
GRID : 191,206,367,372
NORTH
SITE LOCATION PLAN
SCALE 1:2500
SITE PLAN
SCALE 1:500
BASIS OF SURVEY
SURVEY CONTROL
SURVEY DATUM
GRID
SCALE
DRAWING NO.
REV
DATE
CLIENT